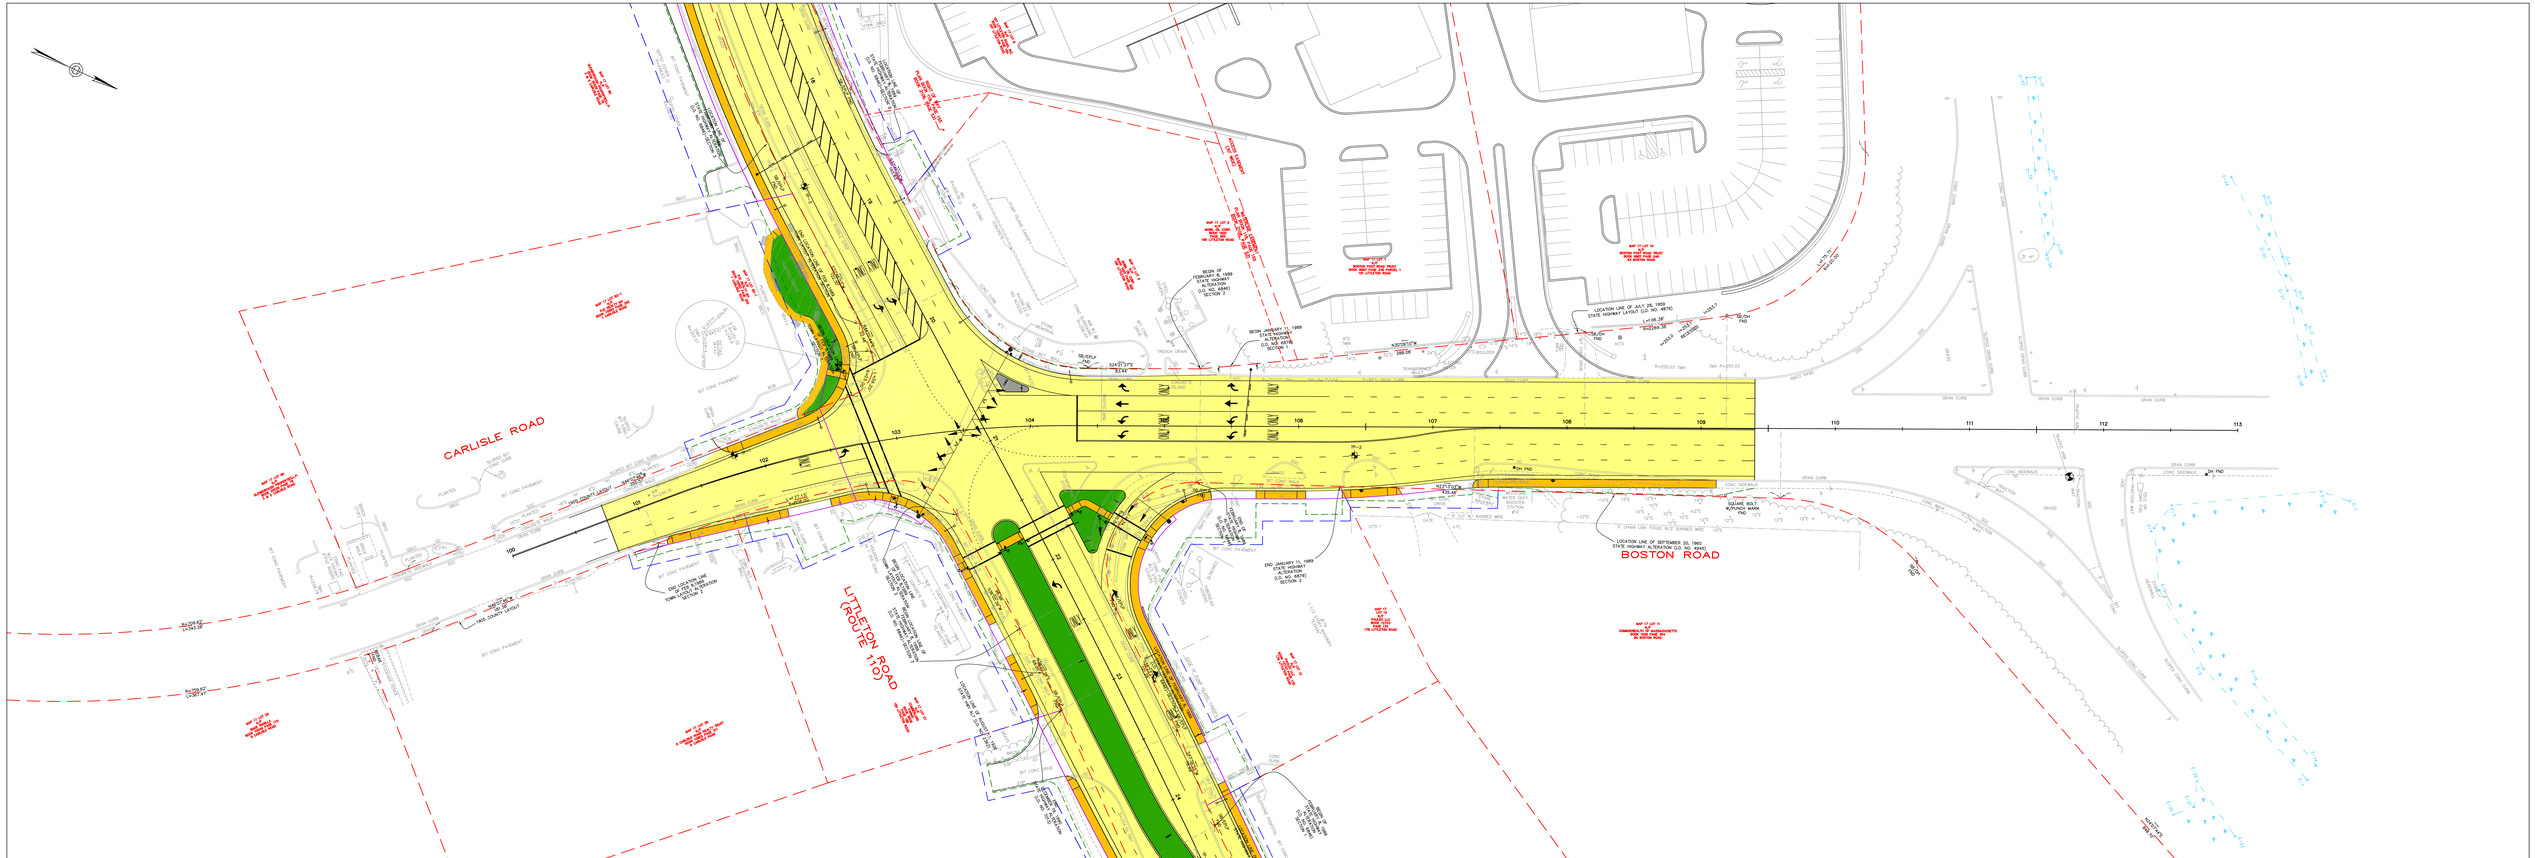

ENGINEERS FST Since 1914

Moving Massachusetts Forward. massDOT Highway

Littleton Road (Route 110) Roadway Reconstruction Project

Westford, Massachusetts

Public Information Session - September 13, 2010

Legend:

- = Travel Lanes
- = Sidewalks
- = Landscape Area
- = Islands
- = Slope Limit
- = Property Lines
- = State Highway Layout Alterations
- = Line of Easement
- = Existing Wetland

0 20 50 100

Scale: 1 inch = 20 feet
Sheet 3 of 3